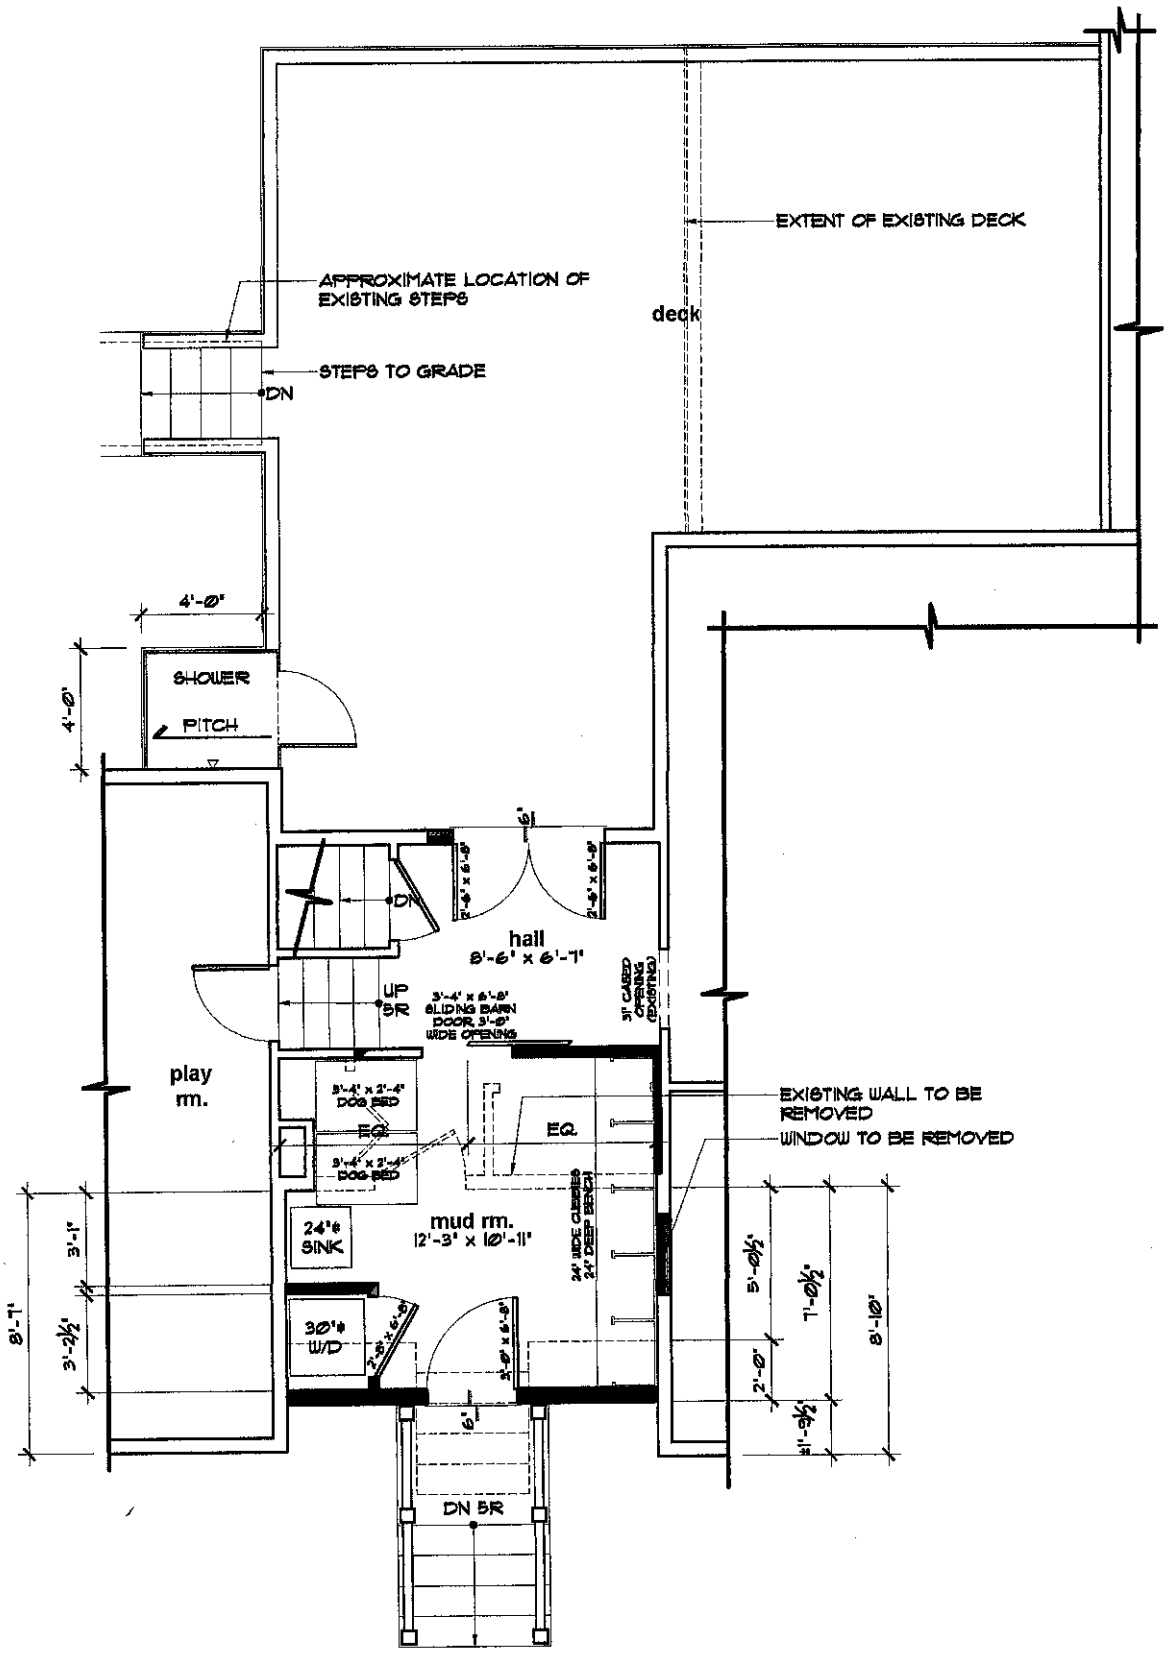

1 **partial first floor plan** proposed

scale: 1/4" = 1'-0"