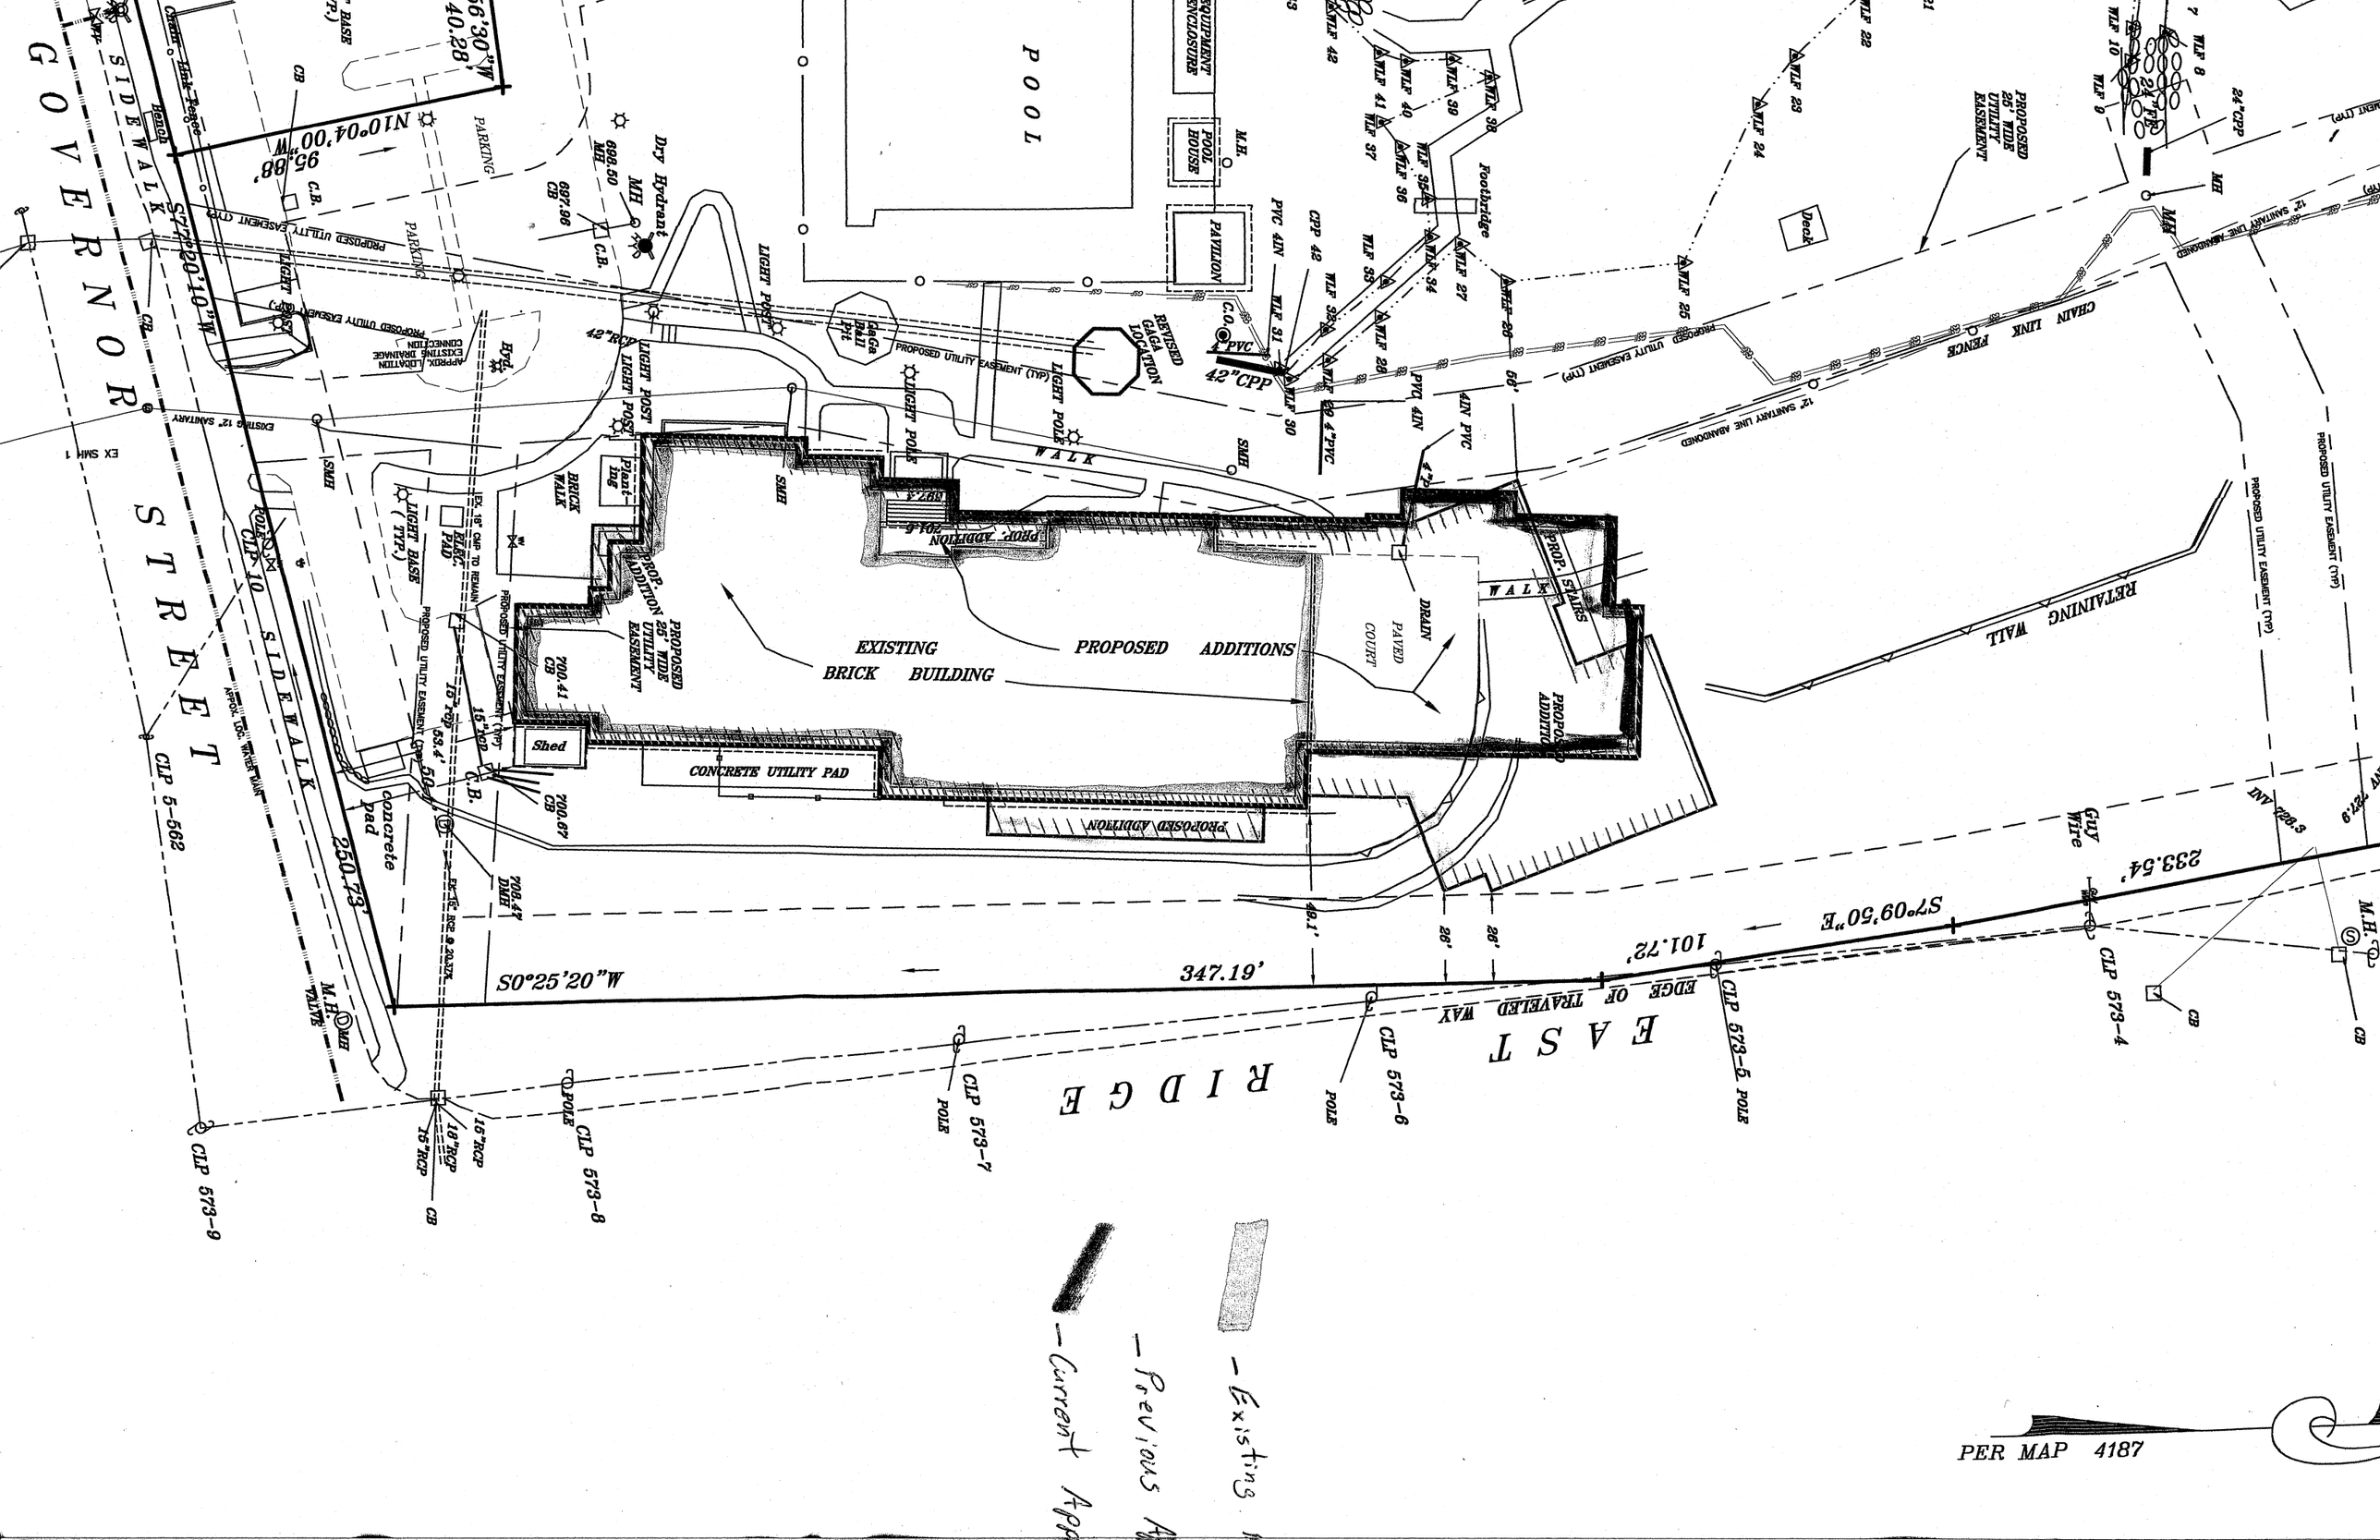
GOVERNOR STREET
SIDEWALK
POOL
POOL EQUIPMENT ENCLOSURE
POOL HOUSE
PAVILION
Deck
Footbridge
PROPOSED 25' MUE UTILITY EASEMENT
PROPOSED UTILITY EASEMENT (TYP)
CHAIN LINK FENCES
12' SANITARY LINE ABANDONED
EXISTING BRICK BUILDING
PROPOSED ADDITIONS
CONCRETE UTILITY PAD
PROPOSED ADDITION
PROP. ADDITION 20.4
PROP. STAIRS
PAVED COURT
DRAIN
WALK
RETAINING WALL
BRICK WALK
Shed
Plant-ing
LIGHT POLE
LIGHT POST
Dry Hydrant
Hyd.
C.B.
SMH
M.H.
CB
CLP 5-562
CLP 573-4
CLP 573-5
CLP 573-6
CLP 573-7
CLP 573-8
CLP 573-9
POLE
EDGE OF TRAVELED WAY
EAST RIDGE
S0°25'20"W
347.19'
101.72'
S7°09'50"E
233.54'
250.73'
S7°20'10"W
95.08'
N10°04'00"W
40.28'
S6°30'W
42"RCP
42"CPP
24"CPP
18"RCP
15"RCP
PER MAP 4187